Key

01A
ADVANCED WARNING
ACCESS TO ROAD AHEAD CLOSED ON ___ TO ___ FOR ___ DAY(S)
FROM __/__
TO __/__

P7105
750mm

ROAD CLOSED 01

02

03 Diversion ENDS

04 Diverted traffic →

05 ← Diverted traffic

06 ↑ Diverted traffic

07 Diversion →

08 Diversion ←

09 Diversion ↑

10 ROAD AHEAD CLOSED

11 Diverted traffic

12 Diverted traffic

13 Diverted traffic

14 Diverted traffic

15 NO ACCESS TO TRAIN STATION FOLLOW DIVERSION

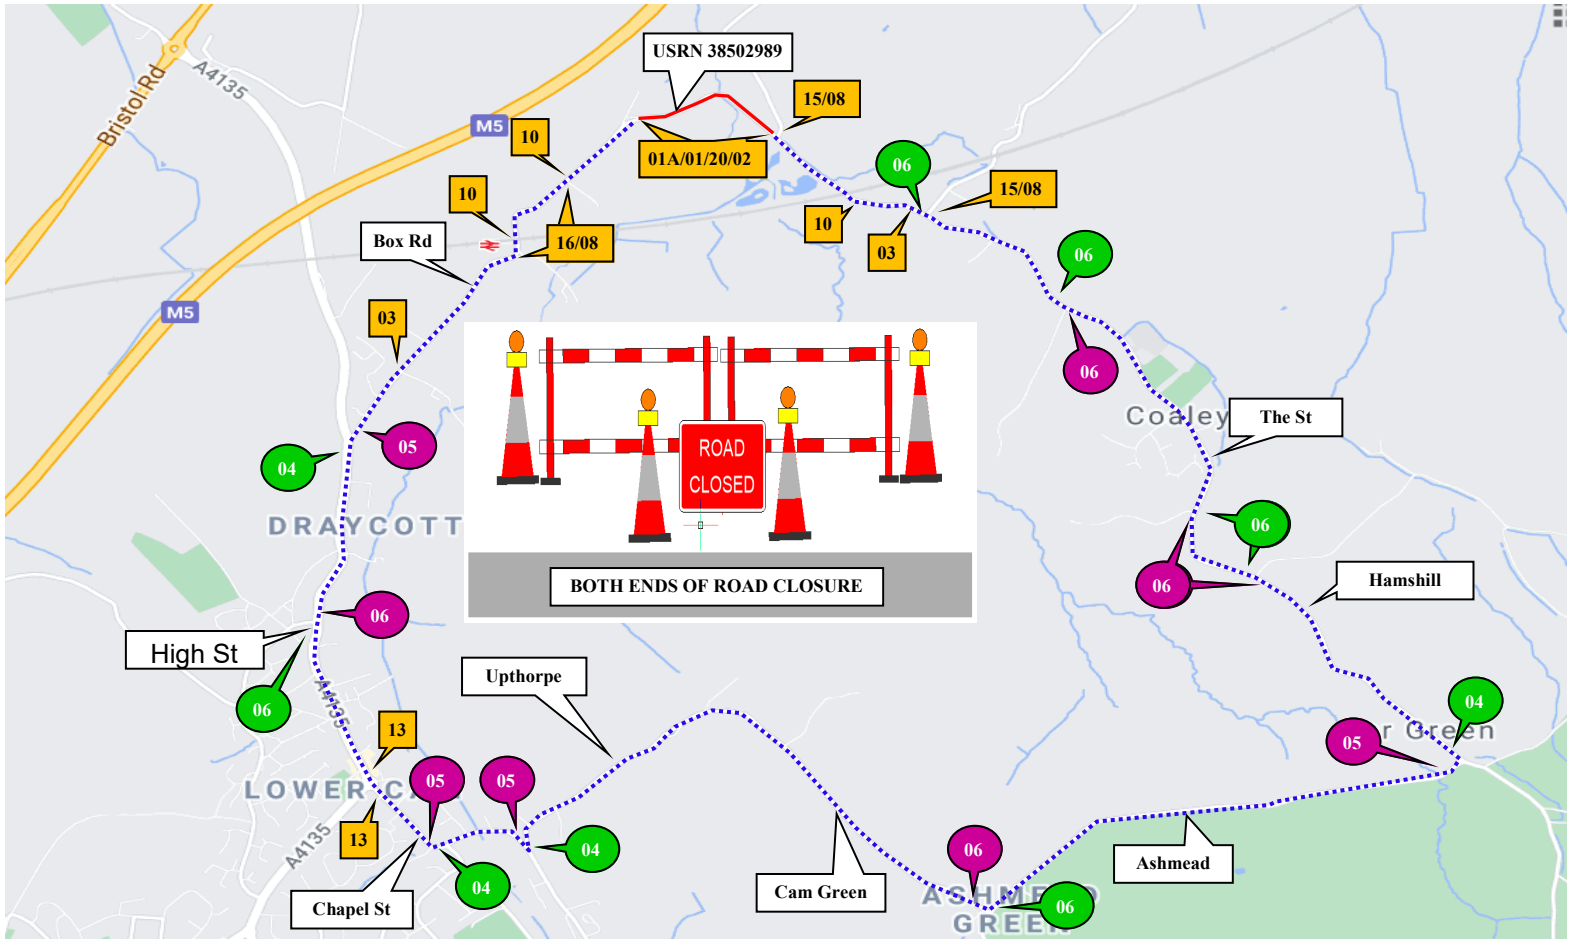

20 CYCLISTS AND PEDESTRIANS WAIT HERE TO BE ESCORTED

16 ROAD AHEAD CLOSED ←

17 ROAD AHEAD CLOSED →

Diverted traffic 18

Diverted traffic 19

N

Barriers, cones and flashing lamps required each end of road closure

Sunbelt Rentals UK (Traffic Management)
Kemble Airfield Enterprise Park
Cirencester Road
Kemble
GL7 6BQ
☎ 03700 500 792
0845 004 7105

Note
1. All equipment shall be approved and shall comply with the Department Of Transport specification MCE0111. This drawing does not show the normal road works signage that will be required as per Chapter 8.
2. All signs to be in accordance with TSGRD 2002 and to minimum class retroflective.
3. Minimum height of lettering to be 60mm and sign boards to be 1000mm (750mm where appropriate).
This drawing is protected by copyright and the information contained therein is confidential.
This drawing may not be copied and the information therein may not be used, or disclosed to a third party, wholly or in part with the written permission of Sunbelt Rentals UK (Traffic Management).

CROWN COPYRIGHT DATA REPRODUCED BY PERMISSION OF THE CONTROLLER OF HMSO

CLIENT DETAILS	REP/DEPOT	DRAWN BY
Openreach	DA/213	DA/213

DATE	SHEET No	VERSION NUMBER
05/05/2021	1 OF 1	XXX

AMENDED DATE	AMENDED BY	SCALE
Xx/xx/xxxx	Xxxx-xxxx	NOT TO SCALE

This layout is for installation by NRSWA, Lantra 12A,12B,,12D qualified persons.

ADDRESS
BOX ROAD AT WATEREND FARM GL11 5DR

BUS ROUTE AFFECTED

ROAD CLOSURE
DIVERSION
CLOCKWISE DIVERSION
ANTI-CLOCKWISE DIVERSION
ROAD CLOSURE SIGN

ROAD CLOSURE LENGTH (APPROX)	440M
ROAD CLOSURE WIDTH (APPROX)	6M

Contract Number 213-S008188